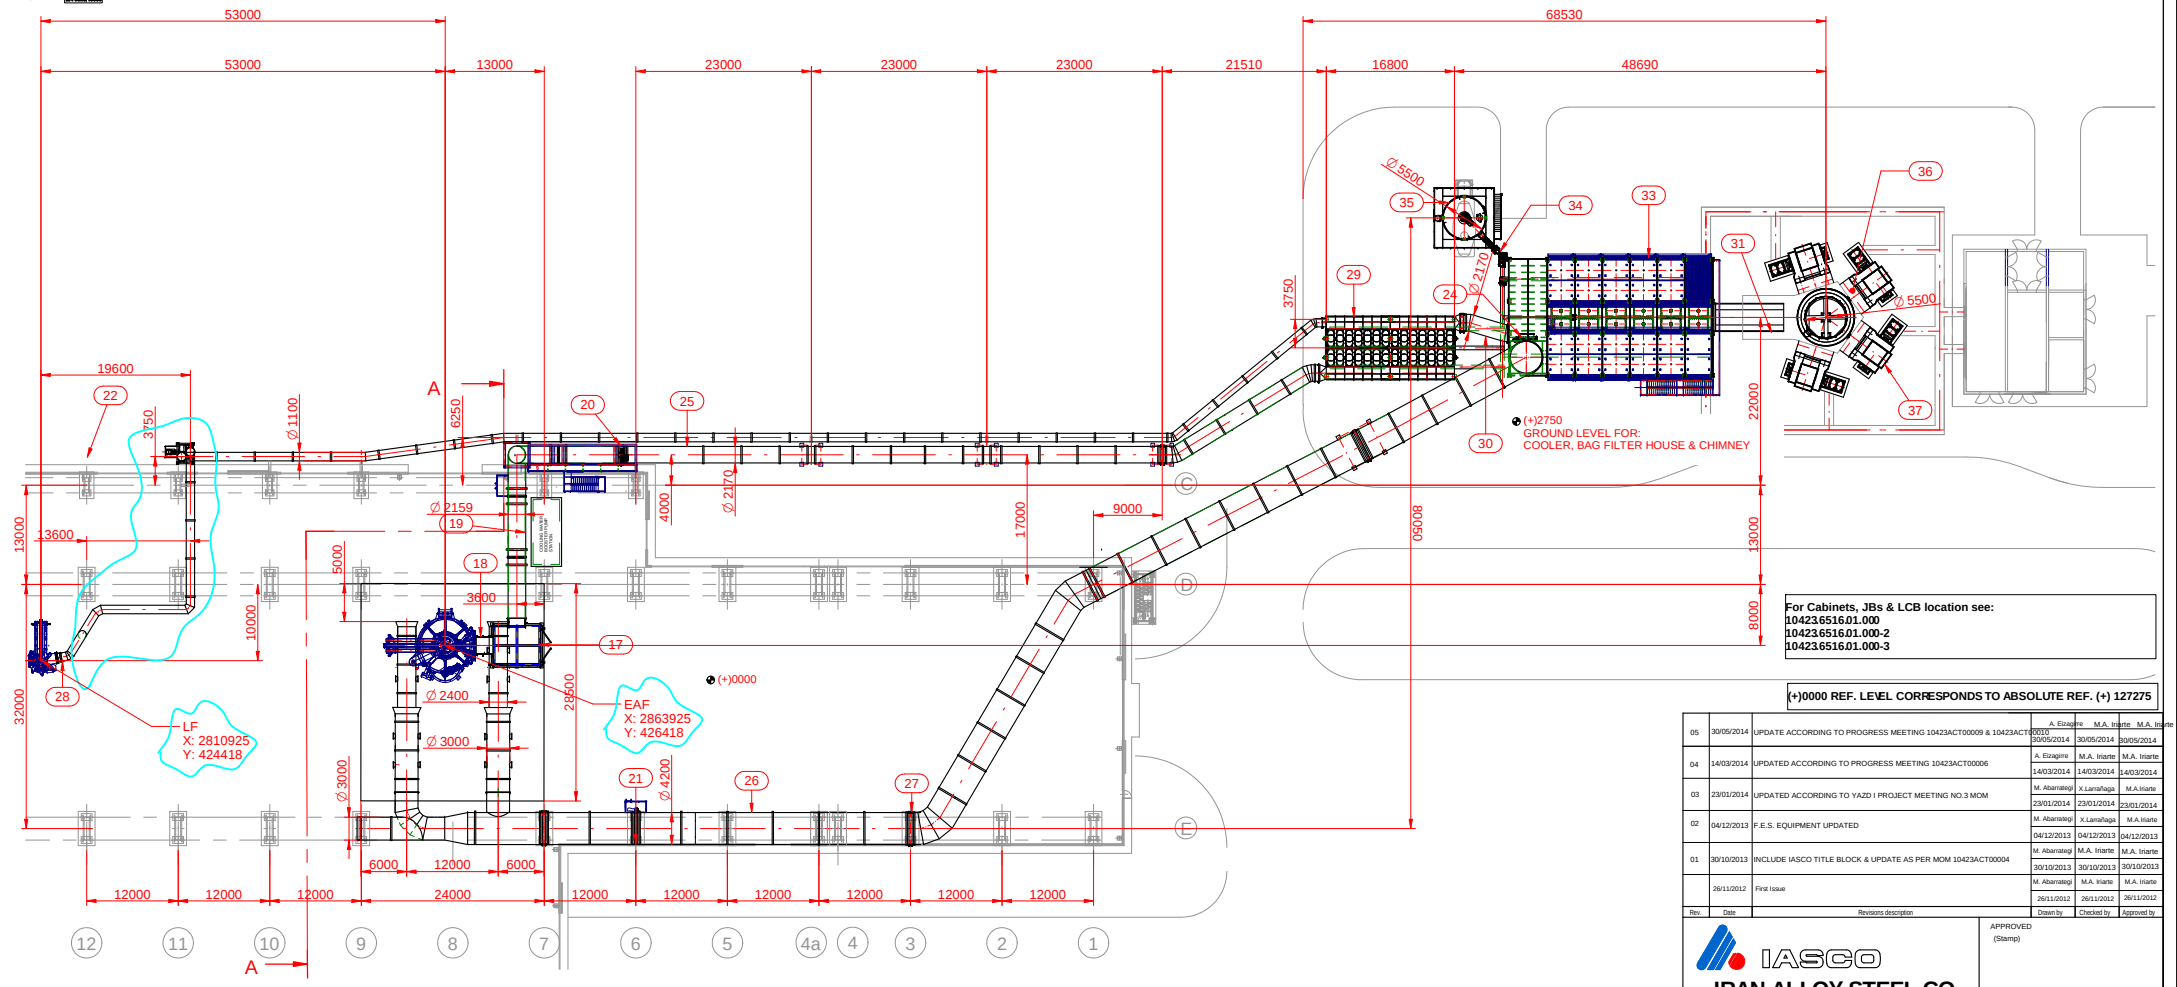


For Cabinets, JBs & LCB location see:
10423.6516.01.000
10423.6516.01.000-2
10423.6516.01.000-3

(+)0000 REF. LEVEL CORRESPONDS TO ABSOLUTE REF. (+) 127275

Rev.	Date	Revisions description	Drawn by	Checked by	Approved by
05	30/05/2014	UPDATE ACCORDING TO PROGRESS MEETING 10423ACT00009 & 10423ACT00010	A. Elzagirre 30/05/2014	M.A. Iriarte 30/05/2014	M.A. Iriarte 30/05/2014
04	14/03/2014	UPDATED ACCORDING TO PROGRESS MEETING 10423ACT00006	A. Elzagirre 14/03/2014	M.A. Iriarte 14/03/2014	M.A. Iriarte 14/03/2014
03	23/01/2014	UPDATED ACCORDING TO YAZD I PROJECT MEETING NO.3 MOM	M. Abarrategi 23/01/2014	X.Larrañaga 23/01/2014	M.A.Iriarte 23/01/2014
02	04/12/2013	F.E.S. EQUIPMENT UPDATED	M. Abarrategi 04/12/2013	X.Larrañaga 04/12/2013	M.A.Iriarte 04/12/2013
01	30/10/2013	INCLUDE IASCO TITLE BLOCK & UPDATE AS PER MOM 10423ACT00004	M. Abarrategi 30/10/2013	M.A. Iriarte 30/10/2013	M.A. Iriarte 30/10/2013
	26/11/2012	First issue	M. Abarrategi 26/11/2012	M.A. Iriarte 26/11/2012	M.A. Iriarte 26/11/2012

IASCO
IRAN ALLOY STEEL CO.
YAZD - IRAN

APPROVED
(Stamp)

Owner Engineering
BARSOO ENG CO.

CONSORTIUM

Project Name
YAZD 1 STEEL MAKING PLANT

sarralle

Job nr SP10423
Obtained from
Replaces
Family code/Machine code
Weight (Kg) J (Kgm²)

1016 - LAYOUT FES
FES G.A. - EAF & LF -1.500.000 m³/h
TOP VIEW


Scale 1:350
Format
Nr. of sheets 3
Sheet 1 Follow


SARRALLE Shop number 10423.1016.01.000
Revision 05

OWNER dwg number
Revision 05


File nr

Copyright reserved

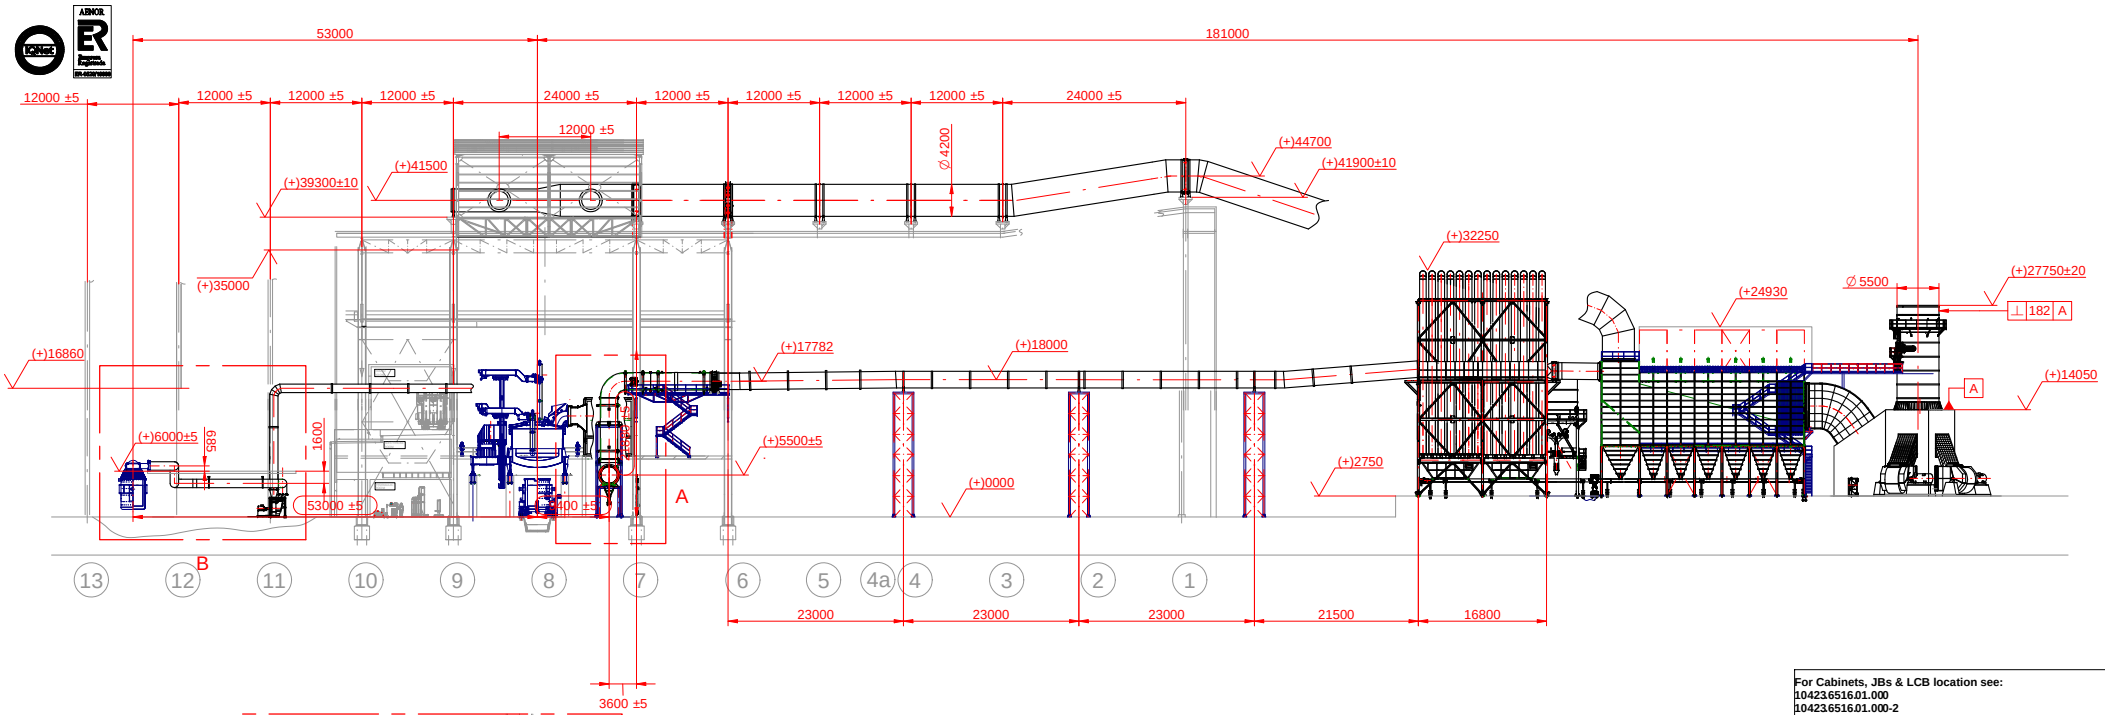

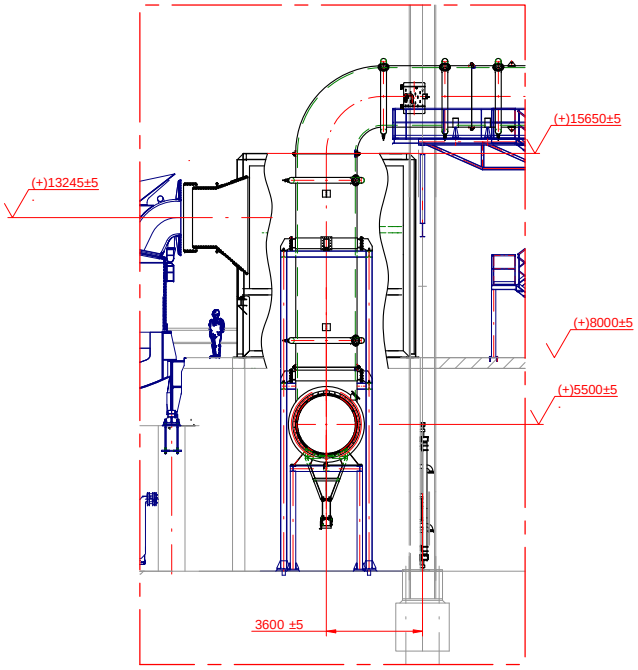

DETAIL A
1:100

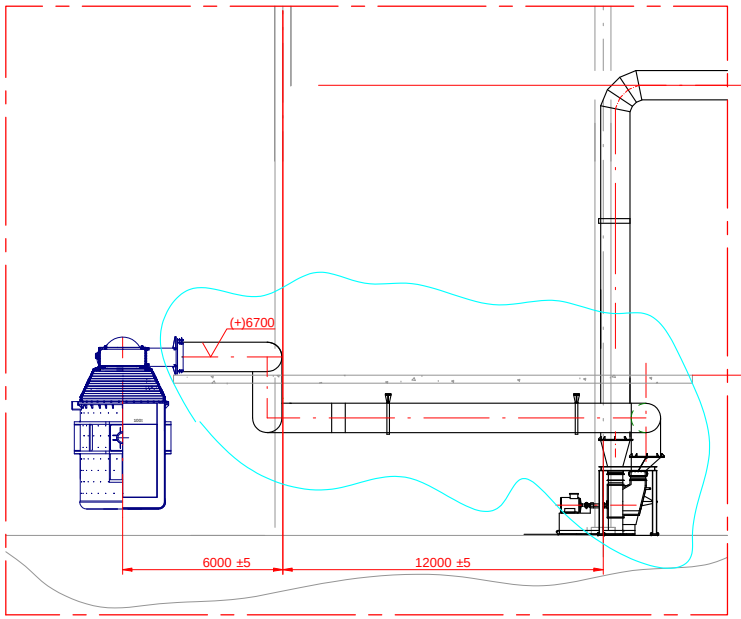

DETAIL B
1:100

For Cabinets, JBs & LCB location see:
10423.6516.01.000
10423.6516.01.000-2
10423.6516.01.000-3

(+)0000 REF. LEVEL CORRESPONDS TO ABSOLUTE REF. (+) 127275

Rev.	Date	Revisions description	Drawn by	Checked by	Approved by
05	30/05/2014	UPDATE ACCORDING TO PROGRESS MEETING 10423ACT00009 & 10423ACT00010	A. Elzagirre 30/05/2014	M.A. Iriarte 30/05/2014	M.A. Iriarte 30/05/2014
04	14/03/2014	UPDATED ACCORDING TO PROGRESS MEETING 10423ACT00006	A. Elzagirre 14/03/2014	M.A. Iriarte 14/03/2014	M.A. Iriarte 14/03/2014
03	23/01/2014	UPDATED ACCORDING TO YAZD I PROJECT MEETING NO.3 MOM	M. Abarrategi 23/01/2014	X.Larrañaga 23/01/2014	M.A.Iriarte 23/01/2014
02	04/12/2013	F.E.S. EQUIPMENT UPDATED	M. Abarrategi 04/12/2013	X.Larrañaga 04/12/2013	M.A.Iriarte 04/12/2013
01	30/10/2013	INCLUDE IASCO TITLE BLOCK & UPDATE AS PER MOM 10423ACT00004	M. Abarrategi 30/10/2013	M.A. Iriarte 30/10/2013	M.A. Iriarte 30/10/2013
	26/11/2012	First Issue	M. Abarrategi 26/11/2012	M.A. Iriarte 26/11/2012	M.A. Iriarte 26/11/2012

APPROVED
(Stamp)

IASCO
IRAN ALLOY STEEL CO.
YAZD - IRAN

Owner Engineering: BARSOO ENG CO.

CONSORTIUM

Project Name: YAZD 1 STEEL MAKING PLANT

sarralle

Job nr: SP10423
Obtained from
Replaces
Family code/Machine code
Weight (Kg)
J (Kgm²)

1016 - LAYOUT FES
FES G.A. - EAF & LF -1.500.000 m³/h
FRONT VIEW


Scale: 1:350
Format
Nr. of sheets: 3
Sheet: 2 Follow

SARRALLE Shop number: 10423.1016.01.000-2
Revision: 05

OWNER dwg number
Revision: 05

File nr

Shop layout drawing

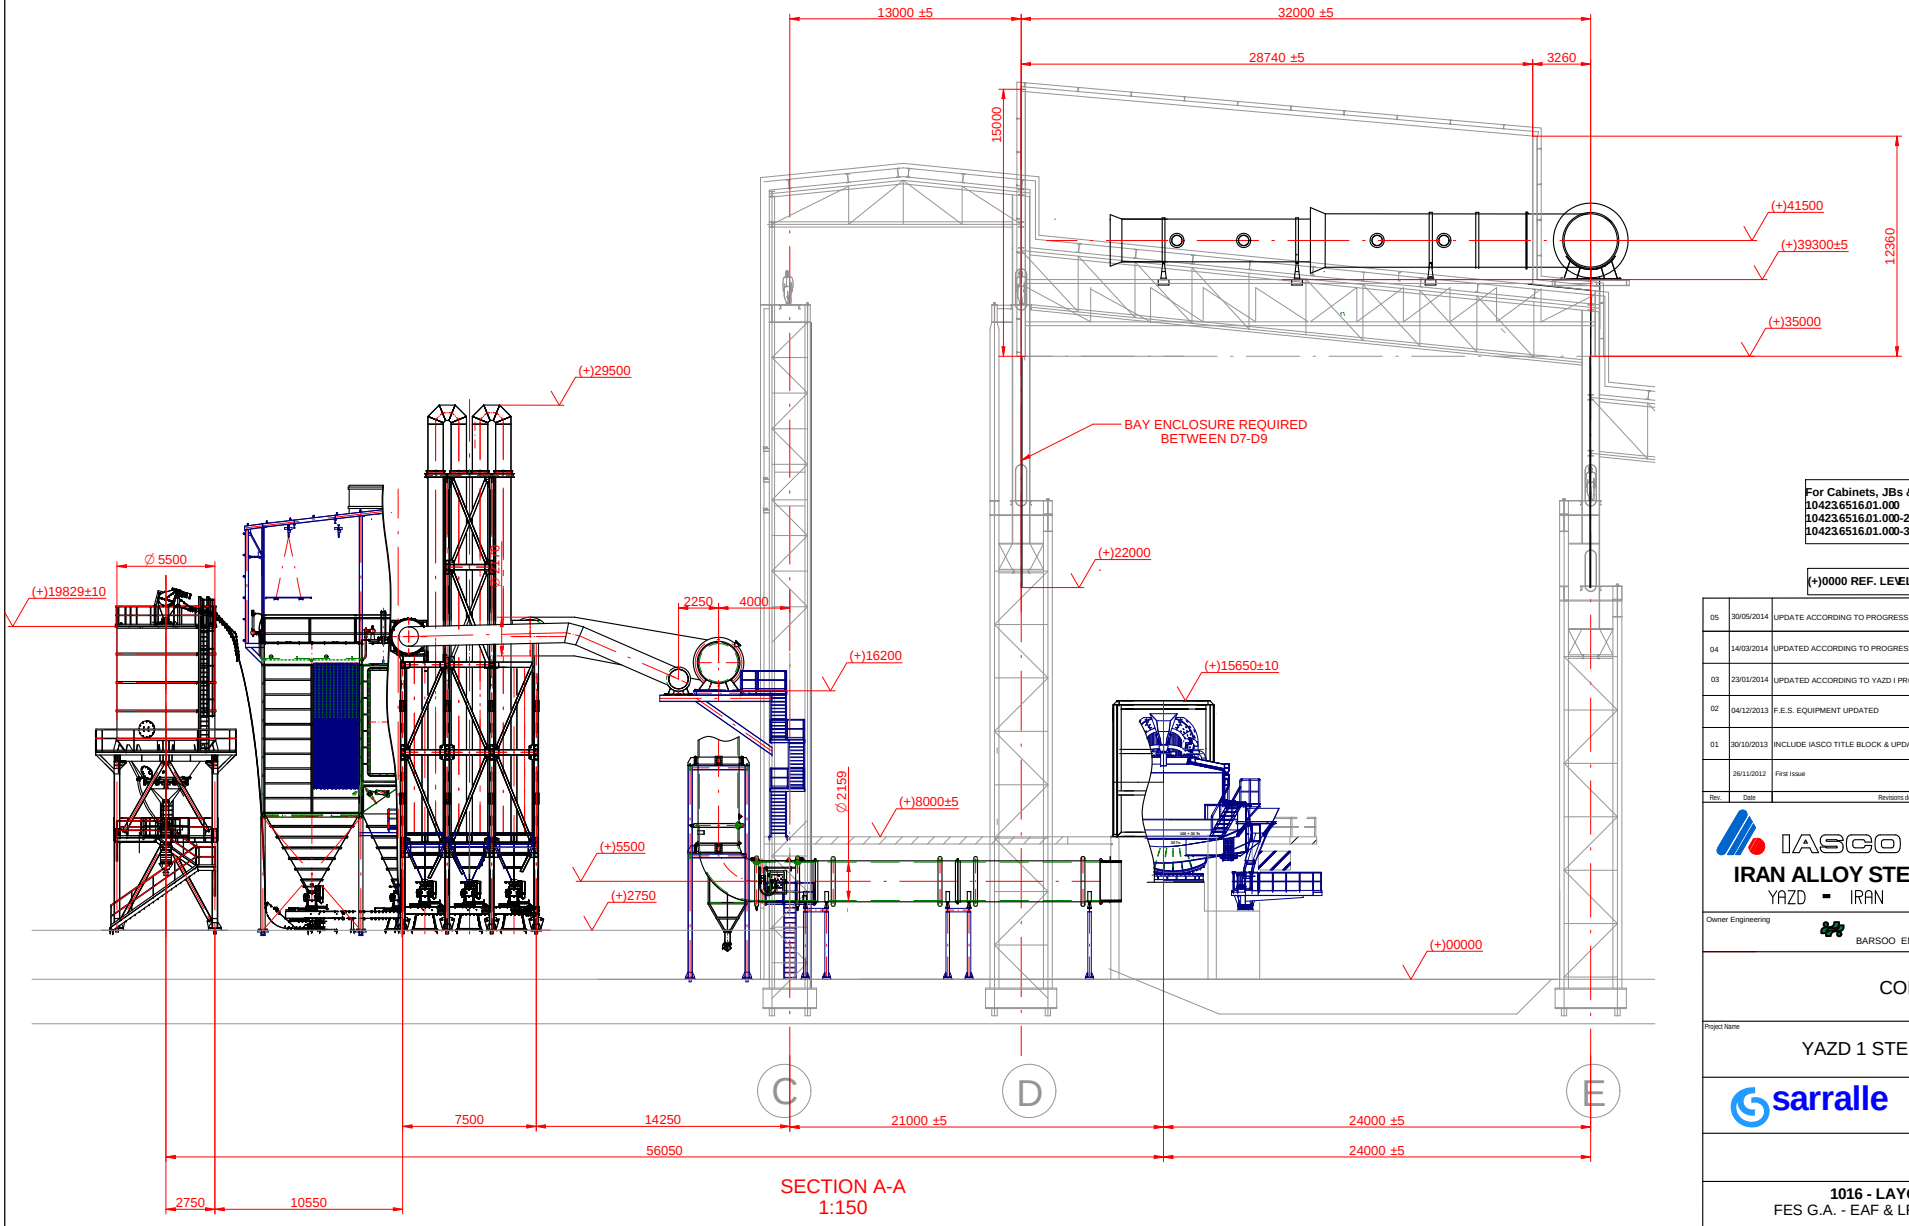

SECTION A-A
1:150

For Cabinets, JBs & LCB location see:
10423.6516.01.000
10423.6516.01.000-2
10423.6516.01.000-3

(+)0000 REF. LEVEL CORRESPONDS TO ABSOLUTE REF. (+) 127275

Rev.	Date	Revisions description	Drawn by	Checked by	Approved by
05	30/05/2014	UPDATE ACCORDING TO PROGRESS MEETING 10423ACT00009 & 10423ACT00010	A. Elzagirre 30/05/2014	M.A. Iriarte 30/05/2014	M.A. Iriarte 30/05/2014
04	14/03/2014	UPDATED ACCORDING TO PROGRESS MEETING 10423ACT00006	A. Elzagirre 14/03/2014	M.A. Iriarte 14/03/2014	M.A. Iriarte 14/03/2014
03	23/01/2014	UPDATED ACCORDING TO YAZD I PROJECT MEETING NO.3 MOM	M. Abarrategi 23/01/2014	X.Larrañaga 23/01/2014	M.A.Iriarte 23/01/2014
02	04/12/2013	F.E.S. EQUIPMENT UPDATED	M. Abarrategi 04/12/2013	X.Larrañaga 04/12/2013	M.A.Iriarte 04/12/2013
01	30/10/2013	INCLUDE IASCO TITLE BLOCK & UPDATE AS PER MOM 10423ACT00004	M. Abarrategi 30/10/2013	M.A. Iriarte 30/10/2013	M.A. Iriarte 30/10/2013
	26/11/2012	First Issue	M. Abarrategi 26/11/2012	M.A. Iriarte 26/11/2012	M.A. Iriarte 26/11/2012

IASCO
IRAN ALLOY STEEL CO.
YAZD - IRAN

APPROVED
(Stamp)

Owner Engineering
BARSOO ENG CO.

CONSORTIUM

Project Name
YAZD 1 STEEL MAKING PLANT

sarralle

Job nr SP10423
Obtained from
Replaces
Family code/Machine code
Weight (Kg)
J (Kgm²)

1016 - LAYOUT FES
FES G.A. - EAF & LF -1.500.000 m³/h
LATERAL VIEW

Scale 1:150
Format
Nr. of sheets 3
Sheet 3 Follow

SARRALLE Shop number
10423.1016.01.000-3
Revision 05

OWNER dwg number
Revision 05

File nr

Shop Equipment