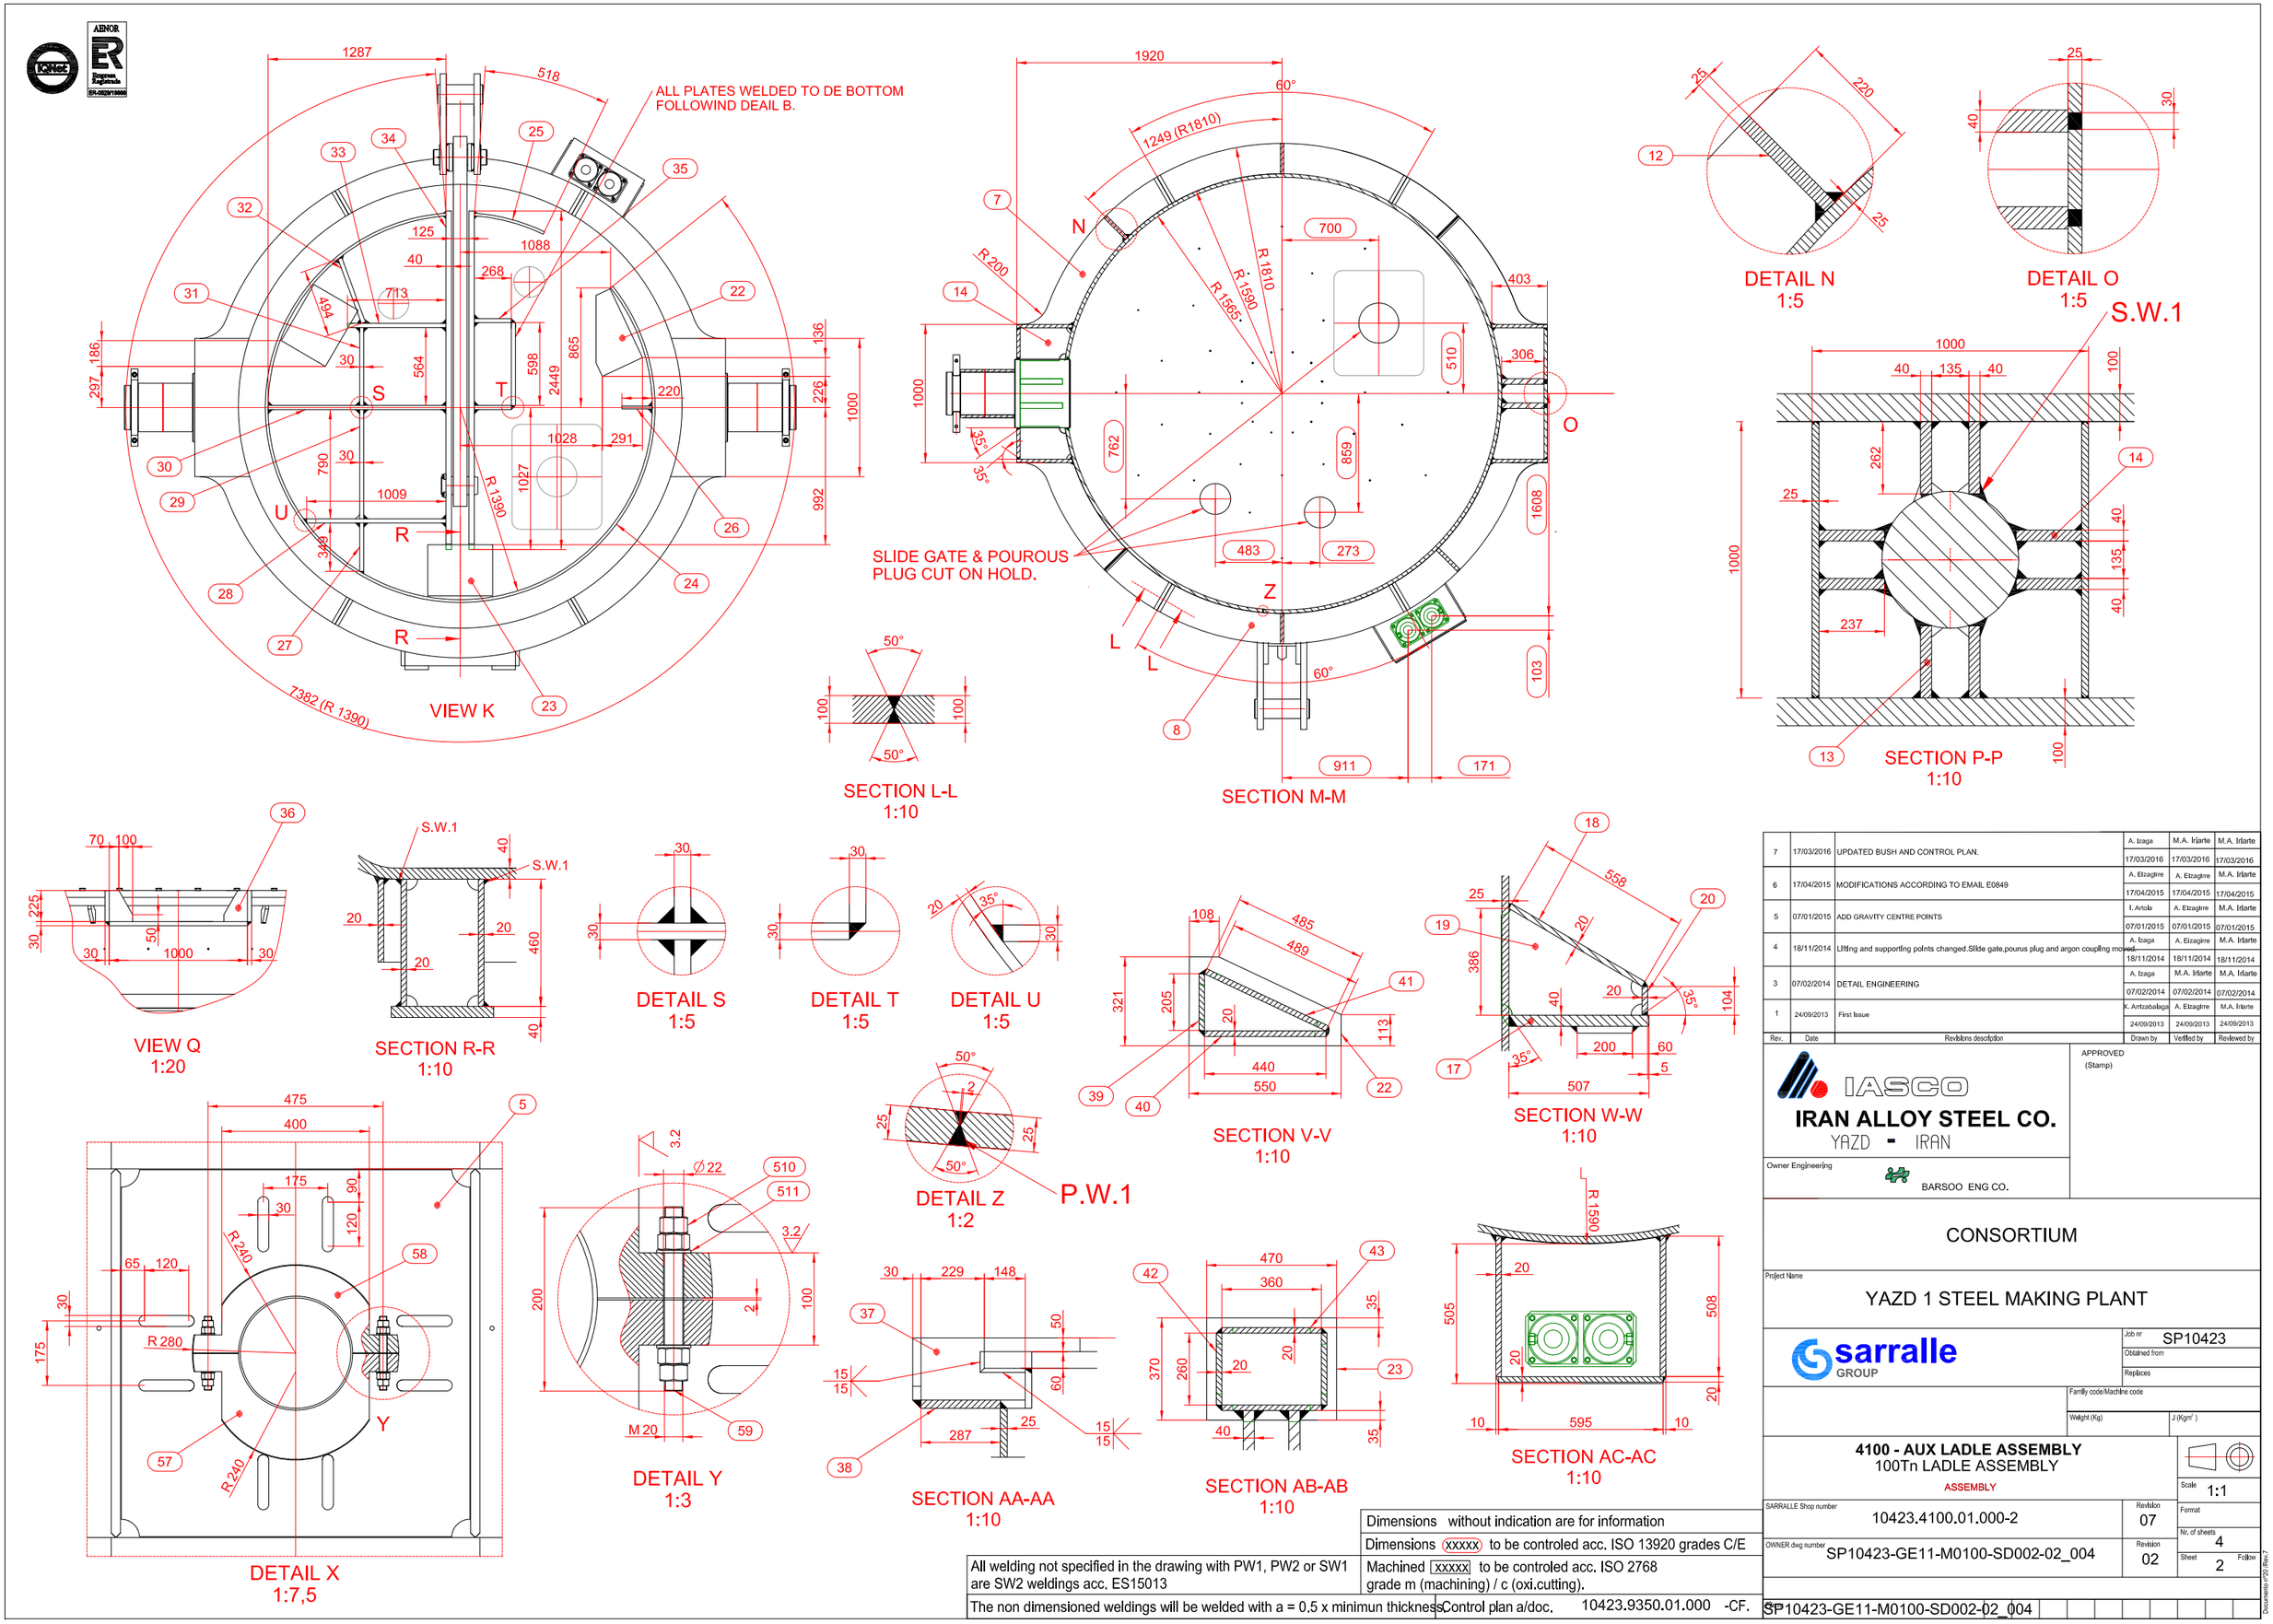

Rev.	Date	Revisions description	Drawn by	Verified by	Reviewed by
7	17/03/2016	UPDATED BUSH AND CONTROL PLAN.	A. Izaga 17/03/2016	M.A. Iriarte 17/03/2016	M.A. Iriarte 17/03/2016
6	17/04/2015	MODIFICATIONS ACCORDING TO EMAIL E0849	A. Elzagirre 17/04/2015	A. Elzagirre 17/04/2015	M.A. Iriarte 17/04/2015
5	07/01/2015	ADD GRAVITY CENTRE POINTS	I. Artola 07/01/2015	A. Elzagirre 07/01/2015	M.A. Iriarte 07/01/2015
4	18/11/2014	Lifting and supporting points changed.Slide gate,pourus plug and argon coupling moved.	A. Izaga 18/11/2014	A. Elzagirre 18/11/2014	M.A. Iriarte 18/11/2014
3	07/02/2014	DETAIL ENGINEERING	A. Izaga 07/02/2014	M.A. Iriarte 07/02/2014	M.A. Iriarte 07/02/2014
1	24/09/2013	First Issue	X. Arrizabalaga 24/09/2013	A. Elzagirre 24/09/2013	M.A. Iriarte 24/09/2013

IASCO
IRAN ALLOY STEEL CO.
YAZD - IRAN

APPROVED (Stamp)

Owner Engineering: BARSOO ENG CO.

CONSORTIUM

Project Name: YAZD 1 STEEL MAKING PLANT

sarralle GROUP

Job nr: SP10423
Obtained from
Replaces
Family code/Machine code
Weight (Kg)
J (Kgm²)

4100 - AUX LADLE ASSEMBLY
100Tn LADLE ASSEMBLY
ASSEMBLY

Scale: 1:1
Format
Nr. of sheets: 4
Sheet: 2 Follow

SARRALLE Shop number: 10423.4100.01.000-2 — Revision: 07
OWNER dwg number: SP10423-GE11-M0100-SD002-02_004 — Revision: 02

Dimensions without indication are for information
Dimensions xxxxx to be controled acc. ISO 13920 grades C/E
Machined xxxxx to be controled acc. ISO 2768 grade m (machining) / c (oxi.cutting).
Control plan a/doc. 10423.9350.01.000 -CF.

All welding not specified in the drawing with PW1, PW2 or SW1 are SW2 weldings acc. ES15013
The non dimensioned weldings will be welded with a = 0.5 x minimun thickness

SP10423-GE11-M0100-SD002-02_004

Documento nº20 Rev.7